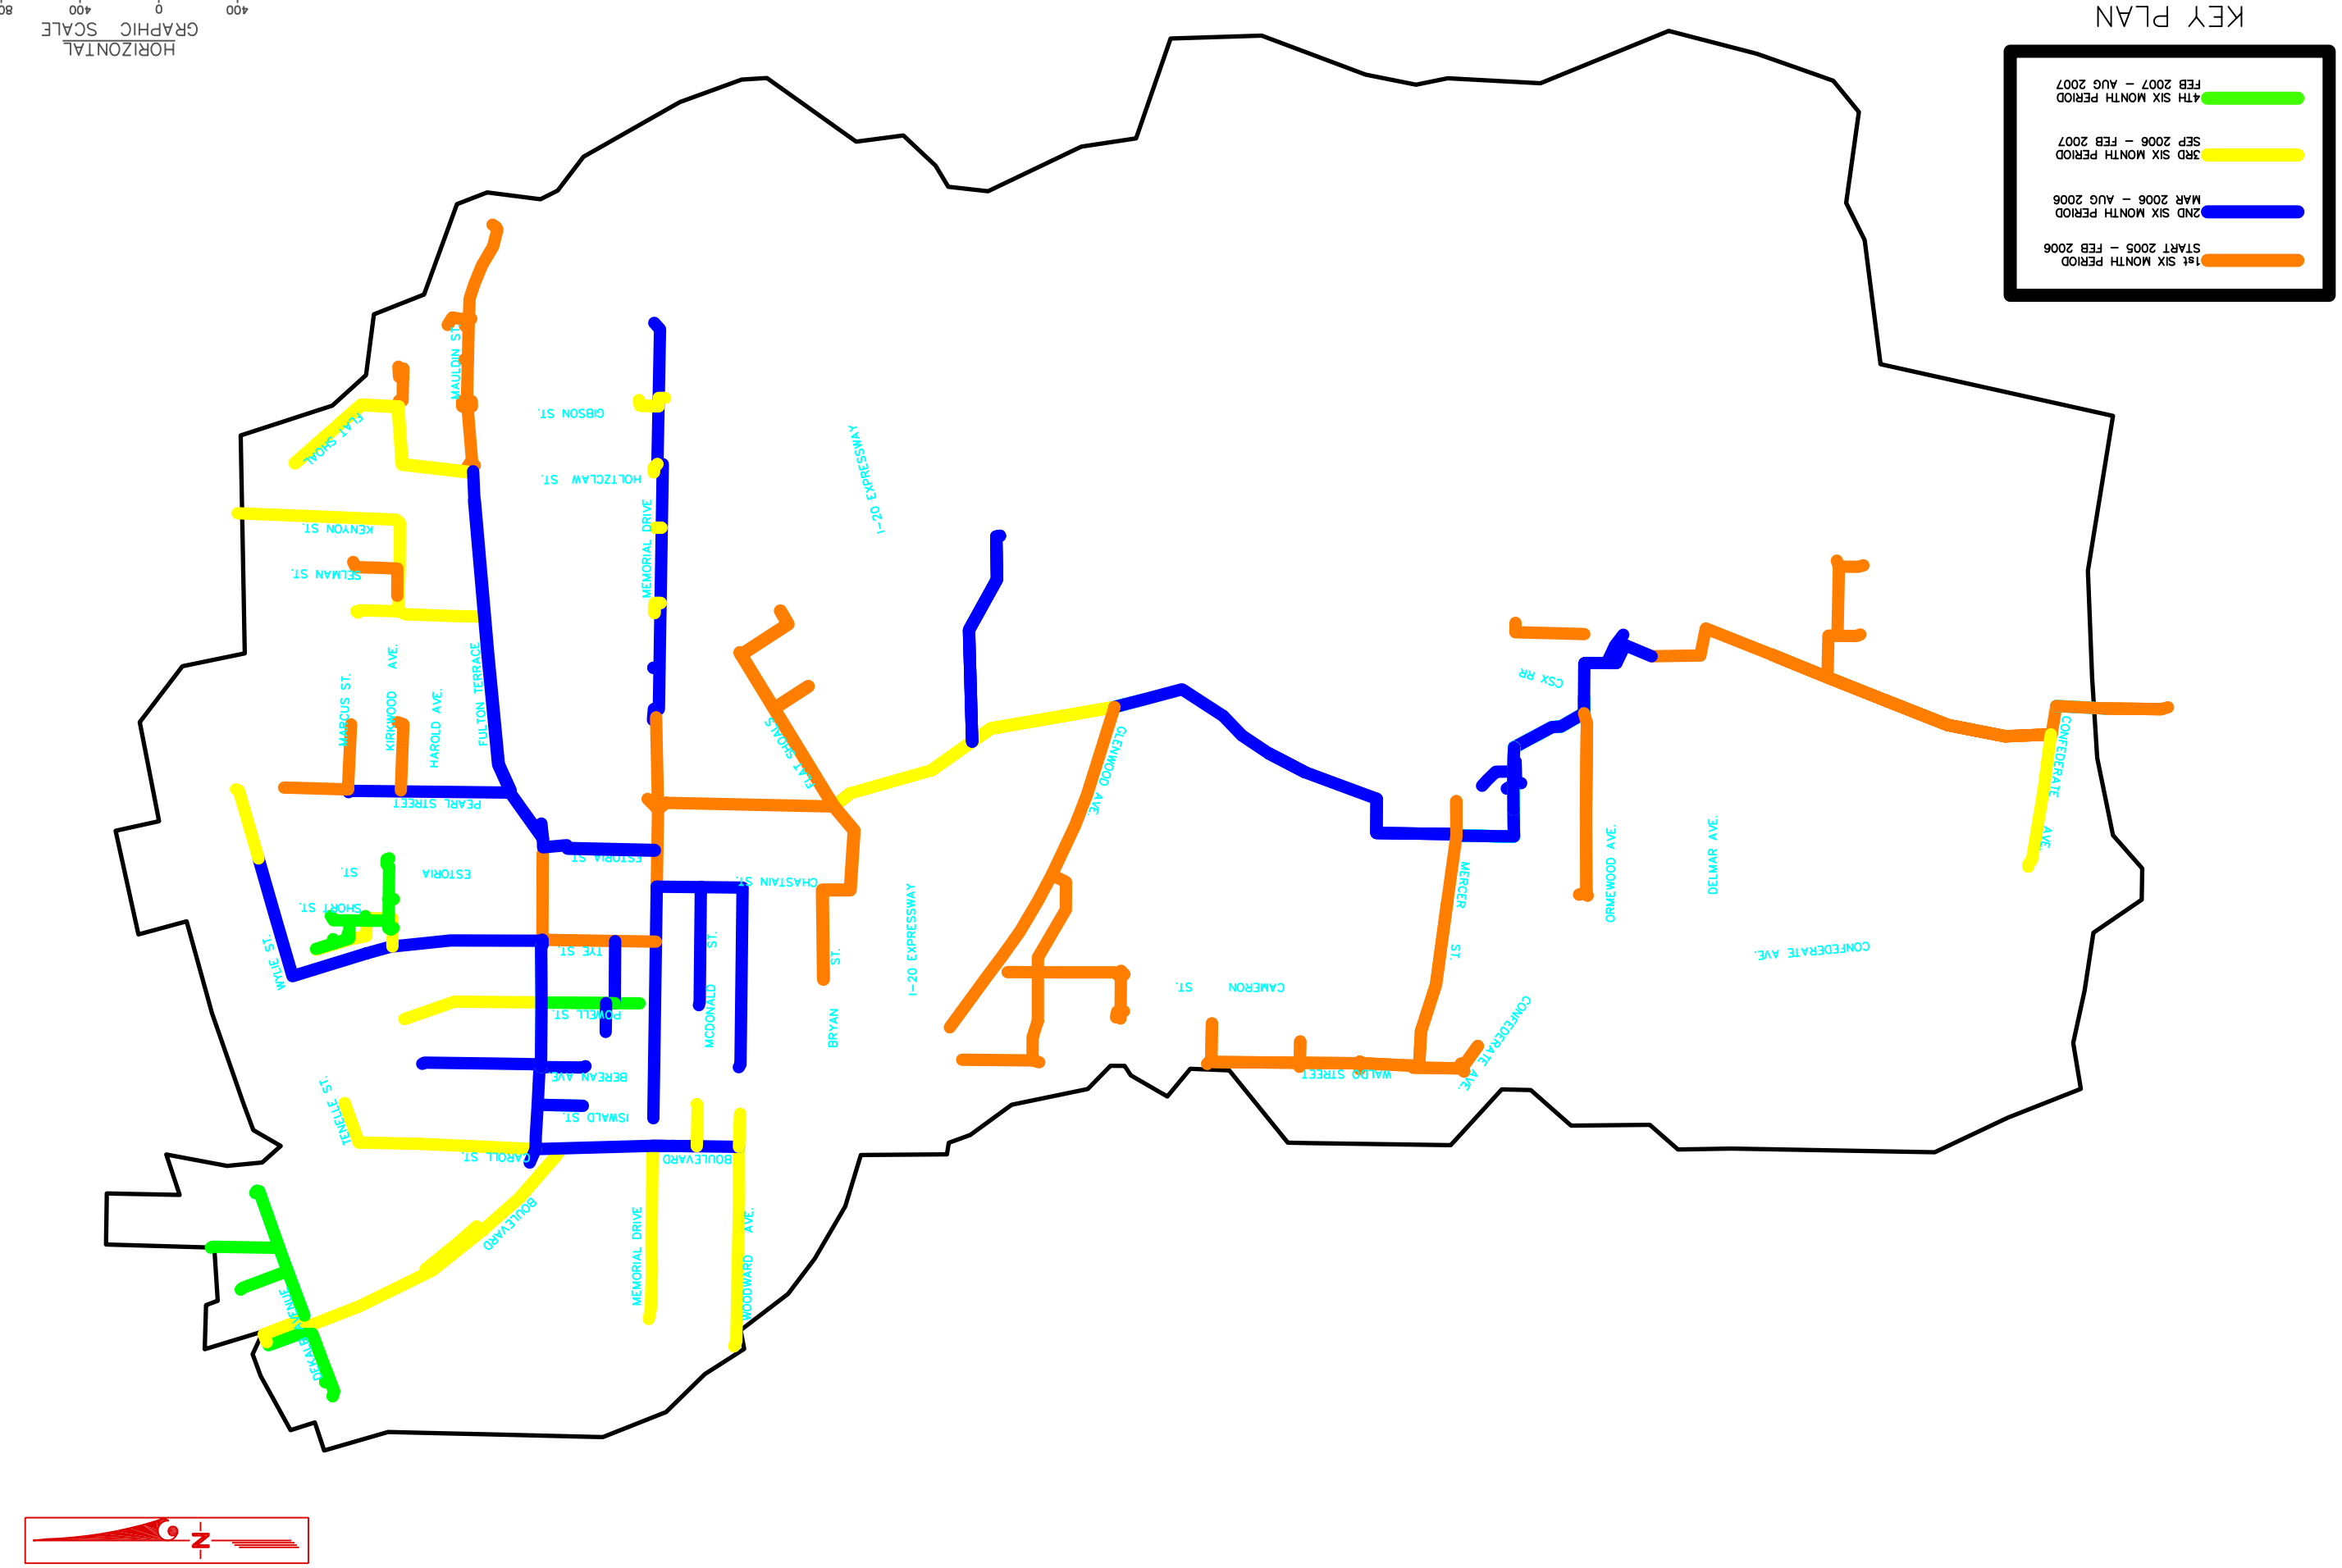

PROJECT No. FC-3005007843

SHEET OF

CITY OF ATLANTA

DEPARTMENT OF WATERSHED MANAGEMENT

SEWER SEPARATION IN STOCKADE BASIN

CONTRACT NO. FC-3005007843

CONSTRUCTION SCHEDULE

KEY MAP

DESIGNED BY	DRAWN BY	CHECKED BY	APPROVED BY	DATE
	AJM			

REVISIONS

DATE	DESCRIPTION

SURVEYOR	FIELD BOOK	L.L.	DIST.	COUNTY	SCALE
					1" = 400'

PB
PARSONS BRINCKERHOFF
3340 Peachtree Rd. NE.
Suite 2400
Tower Place 100
Atlanta, GA 30326-1001

LONG
ENGINEERING
1775 The Exchange, Suite 215
Atlanta, Georgia 30339 - 2016
Tel 770.951.2495 - Fax 770.951.2496